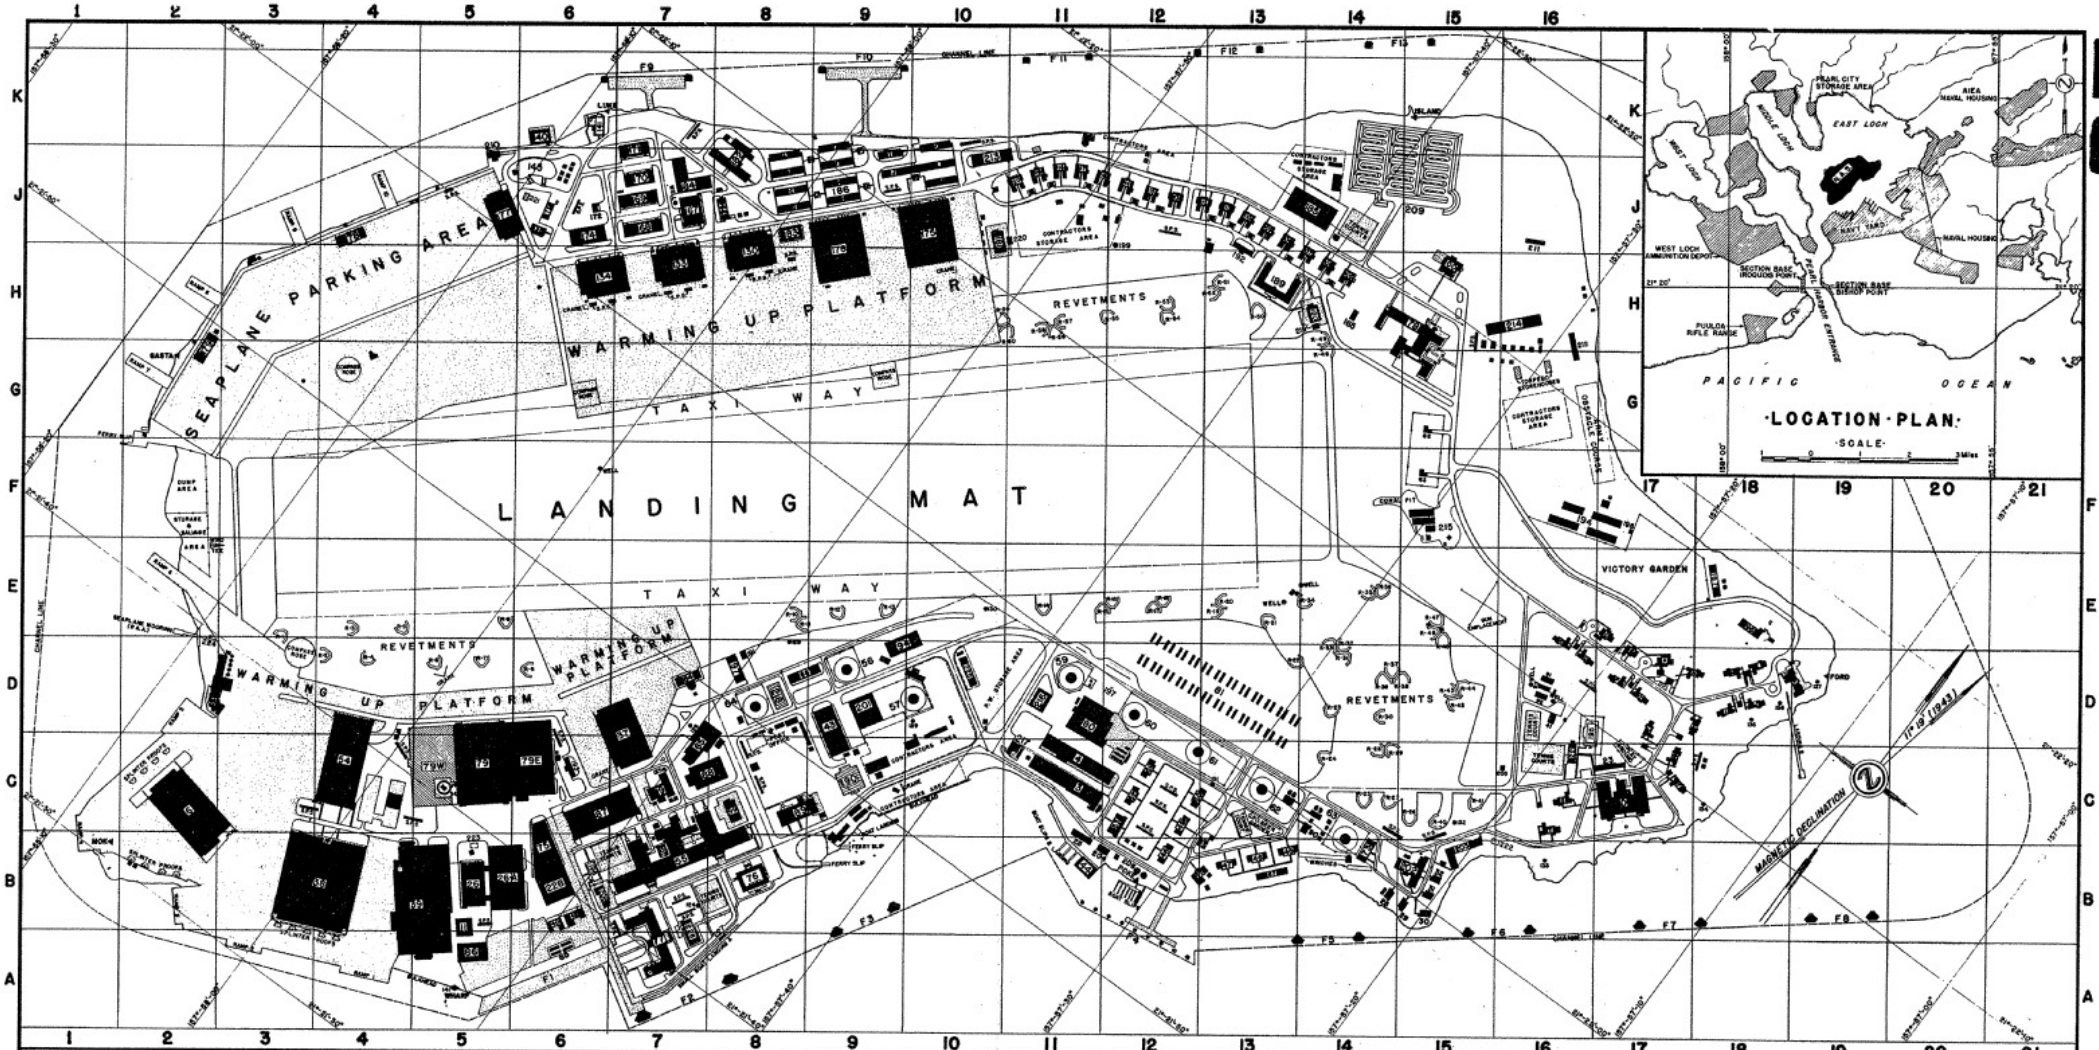

LIST OF BUILDINGS

№	LOC.	USE
3	C-11	PUBLIC WORKS SHOP
4	C-11	PUBLIC WORKS SHOP
6	C- 2	SEAPLANE HANGAR
8	D- 2	MOTOR TEST BUILDING
11	B- 5	ELECTRIC SHOP
14	G- 5	ELEVATED WATER TANK (200,000 GALS.)
19	G- 7	S.S. CAFETERIA
22	C-16	OFFICERS' TENNIS CLUB
23	C-17	SERVANTS' QUARTERS
25	B-11	BOAT REPAIR SHOP
26	B- 5	STOREHOUSE
26A	B- 5	STOREHOUSE
28	B-14	C. P. O. QUARTERS
29	B-15	C. P. O. QUARTERS
30	B-15	C. P. O. QUARTERS
31	B-15	C. P. O. QUARTERS
32	B-15	C. P. O. QUARTERS
33	B-13	GASOLINE PUMPHOUSE
34	C- 5	AEROLOGICAL OBSERVATORY
37	C- 7	SEAPLANE HANGAR
38	B- 4	SEAPLANE HANGAR
39	B- 5	ENGINE & AIRCRAFT OVERHAUL SHOP
40	B- 6	BOILER HOUSE
41	D-16	MAGAZINE BUILDING
42	B- 6	FIRE STATION & TRANSMITTER ROOM
43	D- 9	PAINT & OIL STOREHOUSE
44	B-11	BOAT HOUSE
45	B-13	C. P. O. QUARTERS
46	B-13	C. P. O. QUARTERS
47	B-13	C. P. O. QUARTERS
48	B-12	C. P. O. QUARTERS
49	C-12	C. P. O. QUARTERS
50	C-12	C. P. O. QUARTERS
51	C-12	C. P. O. QUARTERS
52	C-12	C. P. O. QUARTERS
53	C-12	PUBLIC WORKS OFFICE
54	C- 4	SEAPLANE HANGAR
55	B- 7	BARRACKS
56	D- 9	RESERVE GASOLINE TANK
57	D-10	RESERVE GASOLINE TANK
59	D-11	RESERVE GASOLINE TANK
60	D-12	RESERVE GASOLINE TANK
61	C-12	RESERVE GASOLINE TANK
62	C-13	RESERVE GASOLINE TANK
63	C-14	RESERVE GASOLINE TANK
64	D- 8	RESERVE GASOLINE TANK
65	C- 7	BASKETBALL COURT & THEATRE
66	D- 8	STOREHOUSE
67	B-13	PUBLIC WORKS PROJECT SHOP
68	C-13	C. P. O. QUARTERS
69	C-14	C. P. O. QUARTERS
73	B-14	SCHOOL HOUSE
75	B- 6	STOREHOUSE
76	B- 6	DISPENSARY
77	A- 7	ADMINISTRATION BUILDING
78	H-15	BACHELOR OFFICERS' QUARTERS
79	C- 5	FINAL ASSEMBLY SHOP
79E	C- 6	FINAL ASSEMBLY SHOP EXTENSION
79W	C- 5	FINAL ASSEMBLY SHOP EXTENSION
80	D-11	PUBLIC WORKS GARAGE
81	D-13	UNDERGROUND GAS STORAGE TANKS
82	G-15	PRIMER MAGAZINE
83	F-15	DETONATOR MAGAZINE
84	D- 7	OPERATIONS BUILDING
85	A- 6	UNDERGROUND OIL STORAGE TANKS
86	A- 5	BOMBSIGHT & TORPEDO STOREHOUSE
87	C- 6	AIRCRAFT STOREHOUSE
88	C- 7	LAUNDRY BUILDING
89	C- 8	RECREATION BUILDING (THEATRE)
90	C-14	C. P. O. QUARTERS
91	D-16	GREEN HOUSE
92	D-16	GREEN HOUSE
93	D-16	TOOL HOUSE
94	D- 9	STOREHOUSE
95	B-12	PHOTO LABORATORY
96	E-18	BOMB SHELTER
97	D- 8	TEMPORARY LINK TRAINER
99	C- 8	BOMB SHELTER (300 CAPACITY)
100	H-15	OFFICERS' CLUB
105	H-14	OFFICER'S QUARTERS (SINGLE)
106	H-14	OFFICER'S QUARTERS (SINGLE)
107	G- 2	OFFICER'S QUARTERS (SINGLE)
108	J-13	OFFICER'S QUARTERS (SINGLE)
109	J-13	OFFICER'S QUARTERS (SINGLE)
110	J-13	OFFICER'S QUARTERS (SINGLE)
111	J-13	OFFICERS' QUARTERS (DUPLEX)
112	J-12	OFFICERS' QUARTERS (DUPLEX)
113	J-12	OFFICERS' QUARTERS (DUPLEX)
114	J-12	OFFICER'S QUARTERS (SINGLE)
115	J-12	OFFICER'S QUARTERS (SINGLE)
116	J-11	OFFICER'S QUARTERS (SINGLE)
117	J-11	OFFICER'S QUARTERS (SINGLE)
118	J-11	OFFICER'S QUARTERS (SINGLE)
119	J-11	OFFICER'S QUARTERS (SINGLE)
120	J-11	OFFICERS' QUARTERS (DUPLEX)
130	H- 8	OVERHAUL SHOP
133	H- 7	HANGAR
134	H- 6	HANGAR
135	J- 6	GUARD HOUSE
140	K- 6	BOAT HOUSE
141	K- 6	SWIMMING POOL
145	J- 6	AMMUNITION DUMP (BATTERY BOYD)
165	H-14	HANDBALL COURT
166	J- 8	FIRST AID & DECONTAMINATION BLDG.
167	J- 7	FLEET SQUADRON STOREHOUSE
168	J- 7	SMALL ARMS MAGAZINE
169	J- 7	SMALL ARMS MAGAZINE
170	J- 7	INERT STOREHOUSE
171	J- 7	INERT STOREHOUSE
172	J- 6	PYROTECHNIC MAGAZINE
173	J- 6	FLUID SMOKE DRUM STOREHOUSE
174	J- 6	PRACTICE BOMB STORAGE
175	J-10	HANGAR
176	H- 9	HANGAR
177	J- 5	HANGAR
178	J- 4	SQUADRON OFFICE
179	G- 2	SQUADRON OFFICE
180	H-14	BOMB SHELTER (200 CAPACITY)
181	J-10	BOMB SHELTER (300 CAPACITY)
182	J- 8	MESS HALL & GALLEY
183	J- 8	LATRINE
184	J- 7	STOREHOUSE
185	J-14	STOREHOUSE
186	J- 9	BARRACKS & LATRINES A TO R
187	E-18	BARRACKS
189	H-13	BACHELOR OFFICERS' QUARTERS
190	C- 9	COLD STORAGE BUILDING
191	D- 8	LOW PRESSURE TRAINING BUILDING
192	J-13	DECONTAMINATION BUILDING
193	C- 6	DECONTAMINATION BUILDING
194	F-16	ARMY BARRACKS & LATRINE A TO E
195	D-16	OFFICERS' SWIMMING POOL
196	B- 6	ENLISTED MEN'S SWIMMING POOL
197	D-12	GASOLINE ISSUE STATION
198	F-17	RADIO DIRECTION FINDER
199	J-12	RADIO DIRECTION FINDER
200	—	RADIO TRANSMITTER BLDG. (MAKALAPA)
201	D- 9	DRUM STORAGE SHED
202	B-15	SALVAGE CREW'S GALLEY & MESS HALL
203	B-15	SALVAGE CREW'S BARRACKS
204	B-12	RECREATION BUILDING
205	C-16	GOLF COURSE TOOL HOUSE
206	B-12	DIESEL OIL STORAGE TANKS
207	B- 7	SHIP'S SERVICE STOREHOUSE
208	B- 6	COMMUNICATION & MESSAGE CENTER
209	J-15	SMALL MAGAZINES
210	J- 5	INCINERATOR
211	J-16	TORPEDO STOREHOUSE
212	H-16	TORPEDO STOREHOUSE
213	J-10	FIRE STATION & TRUCK SHED
214	H-16	PRACTICE BOMB STORAGE
215	F-15	SHELTERS AT CORAL PIT RANGE
216	D-11	GARAGE ANNEX
217	C-11	F.A.D. GARAGE & PAINT SHOP
218	D- 8	BOWLING ALLEY BUILDING
219	H-14	FIRE & RESCUE STATION
220	J-11	FIRE & RESCUE STATION
221	J- 6	FIRE & RESCUE STATION
222	B-16	FIRE & RESCUE STATION
223	B- 6	FIRE & RESCUE STATION
224	D- 2	LATRINE
225	D-10	CONTRACTORS' BUILDING
226	A- 7	ADMINISTRATION BUILDING ANNEX
227	A- 8	WAITING ROOM
228	B- 6	PACKING & SHIPPING BUILDING

№	LOC.	USE
A	D-17	MARRIED OFFICER'S QUARTERS
B	D-17	MARRIED OFFICER'S QUARTERS
C	E-17	MARRIED OFFICER'S QUARTERS
D	C-17	BACHELOR OFFICERS' QUARTERS
E	D-17	MARRIED OFFICER'S QUARTERS
F	C-17	MARRIED OFFICER'S QUARTERS
G	C-17	MARRIED OFFICER'S QUARTERS
H	D-18	MARRIED OFFICER'S QUARTERS
I	D-18	MARRIED OFFICER'S QUARTERS
J	D-18	MARRIED OFFICER'S QUARTERS
K	D-19	MARRIED OFFICER'S QUARTERS
L	D-19	MARRIED OFFICER'S QUARTERS
M	D-18	MARRIED OFFICER'S QUARTERS
N	D-18	MARRIED OFFICER'S QUARTERS
O	D-17	MARRIED OFFICER'S QUARTERS
P	D-17	MARRIED OFFICER'S QUARTERS
Q	D-16	MARRIED OFFICER'S QUARTERS
R	E-16	MARRIED OFFICER'S QUARTERS
S	C-16	MARRIED OFFICER'S QUARTERS
T	C-16	MARRIED OFFICER'S QUARTERS

LEGEND

- EXISTING BUILDINGS
- BUILDINGS UNDER CONSTRUCTION
- AUTHORIZED CONSTRUCTION (NOT STARTED)
- CONCRETE PAVING
- MACADAM PAVING
- S.P.S. SPLINTER PROOF SHELTERS
- TRIANGULATION STATIONS
- MONUMENTS

DIRECTED BY Lt. Comdr. H. J. Drustrup
DRAWN BY D. Chor
TRACED BY D. Chor
CHECKED BY A. R. Lambert
ENGINEER C. E. Hansen
SUPV. DFMN.
CHIEF DFMN.
IN CHARGE Cmdr. E. L. Hansen

14TH NAVAL DISTRICT-PEARL HARBOR, T.H.
PEARL HARBOR, T. H.

NAVAL AIR STATION

SHOWING CONDITIONS ON
JUNE 30, 1943

SCALE IN FEET

200 100 0 200 400 600 800 FEET

CAPTAIN, C.E.C., U.S.N.
PUBLIC WORKS OFFICER

from NAVFAC Archives, Port Hueneme, CA

V-NI-129